


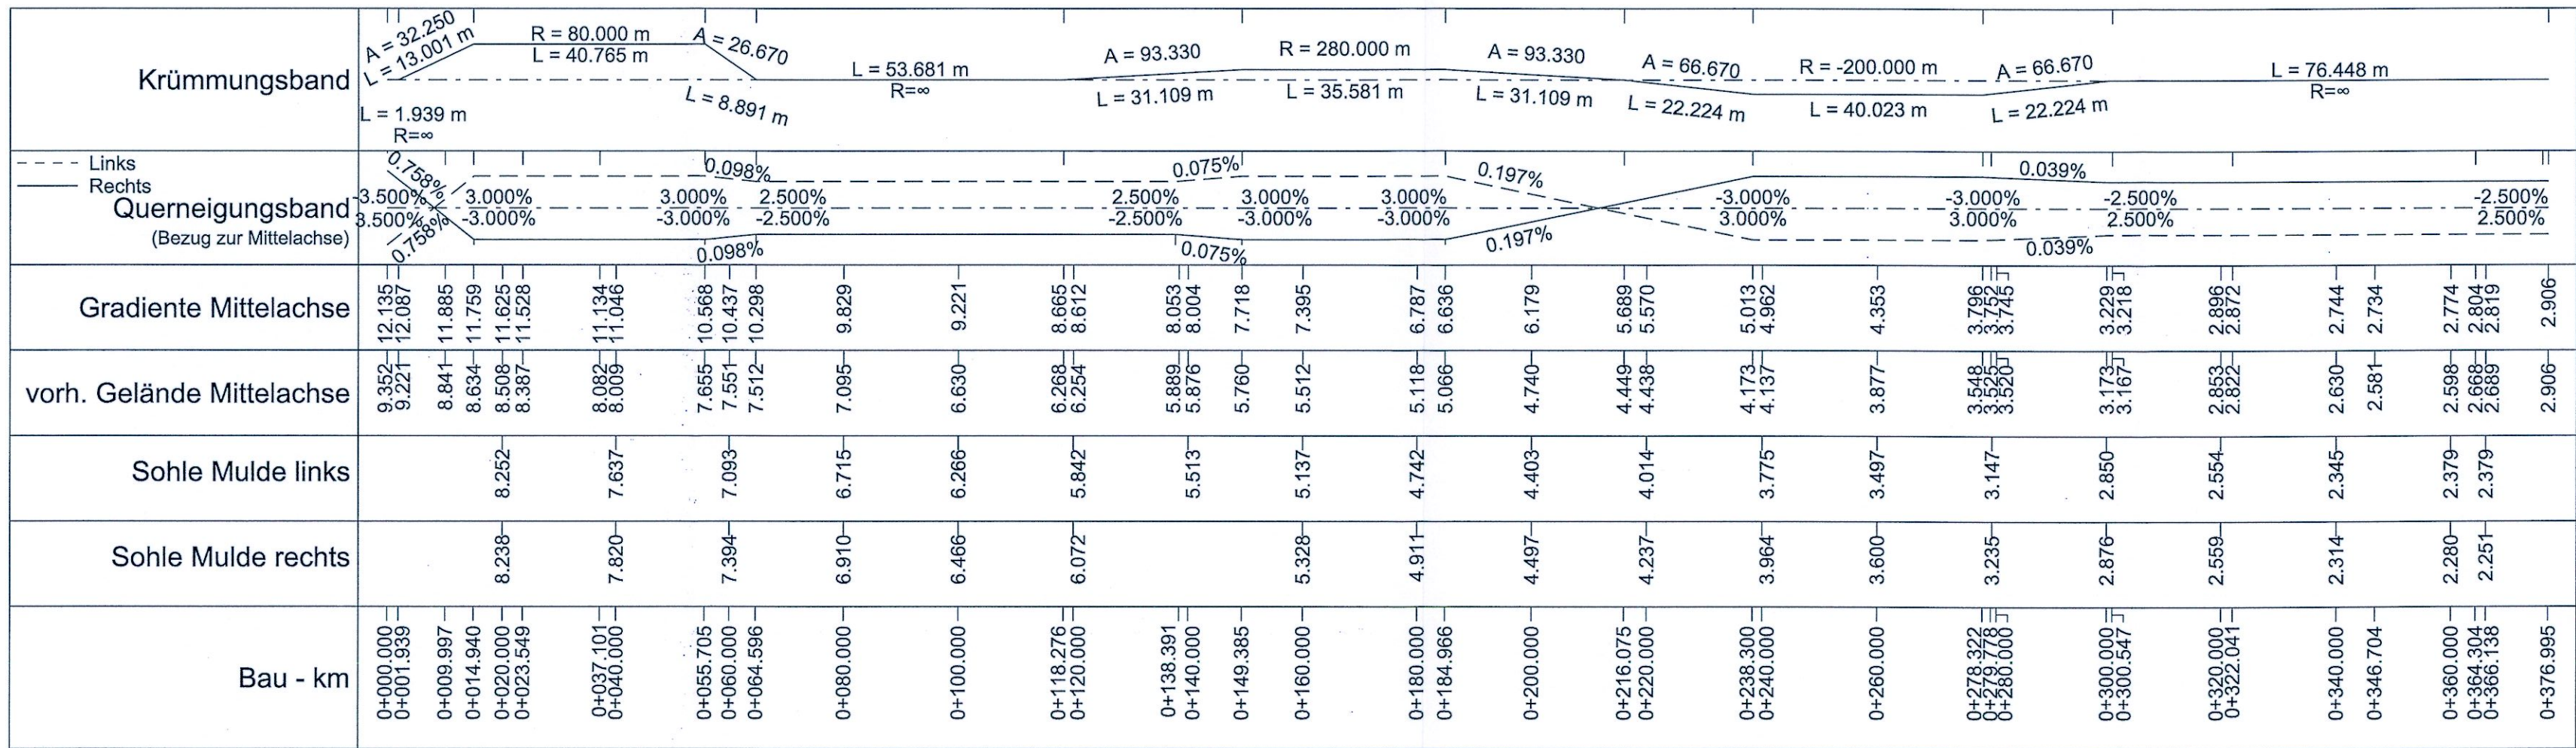

PVI 25-FEB-2014 21:13 F:\FBT Tunnel Design Services\CAD\Drawing PA\RAT-T-N-X11-0888.dwg